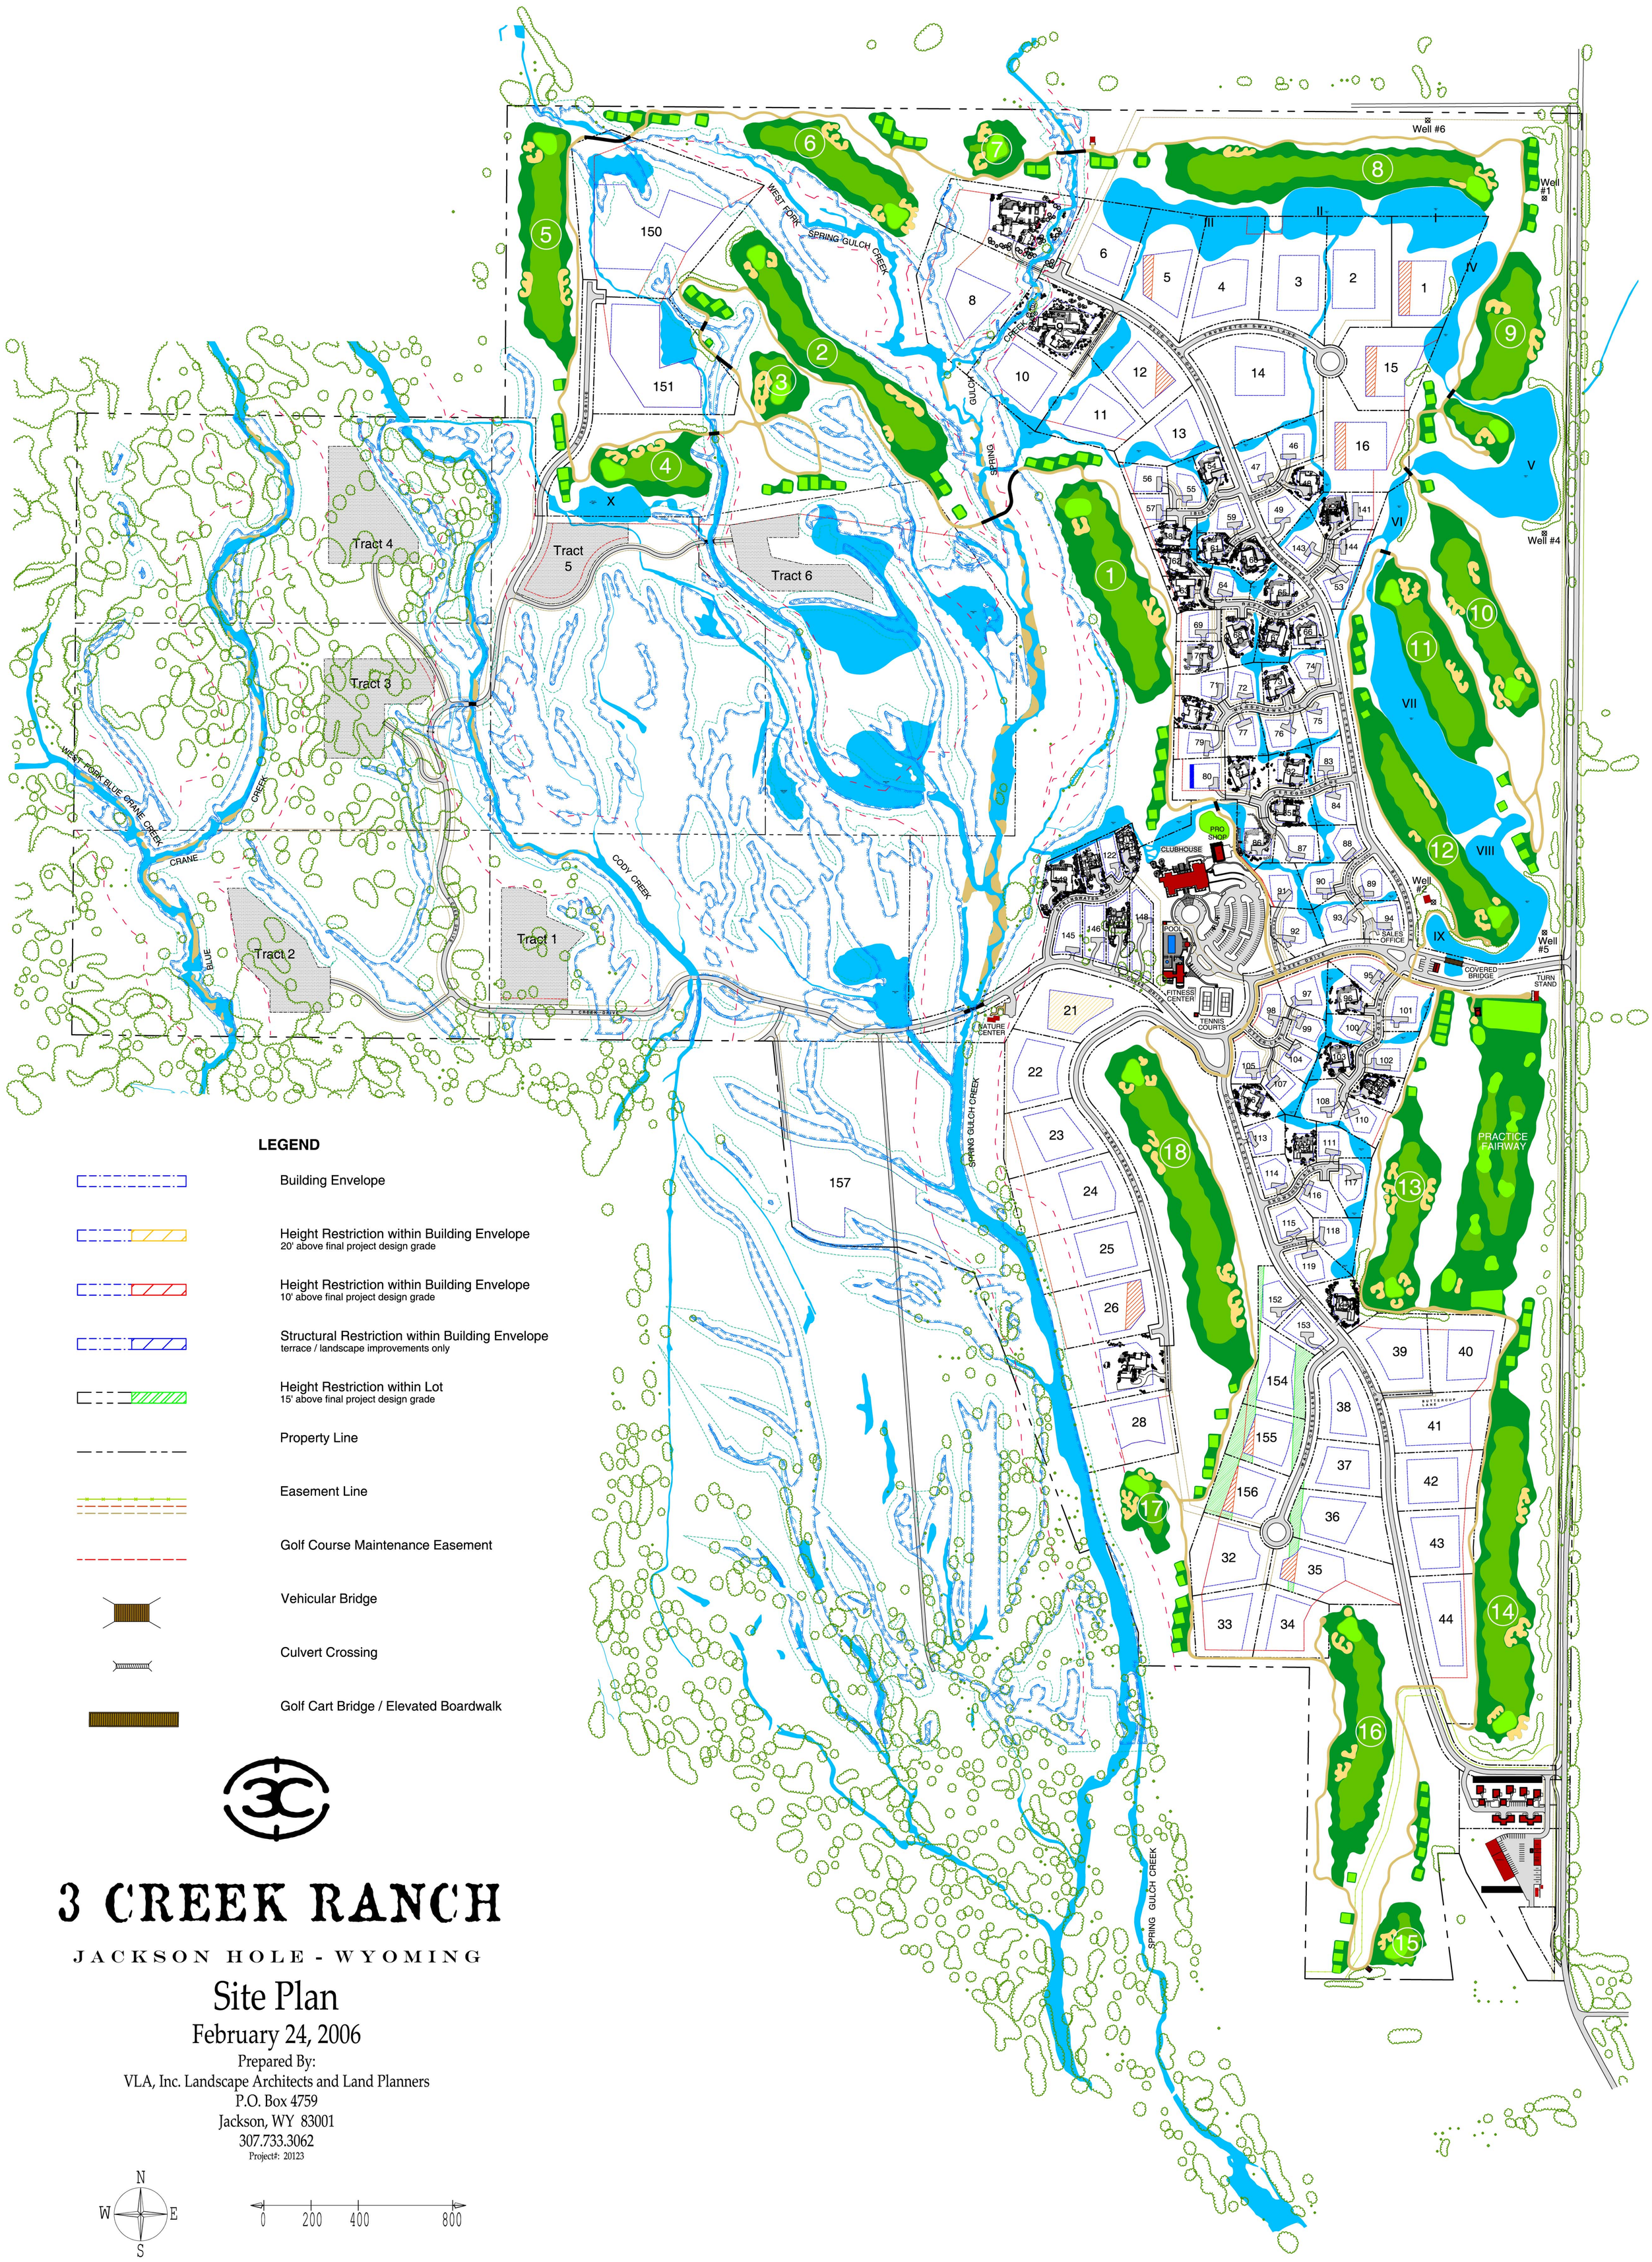

LEGEND

- Building Envelope
- Height Restriction within Building Envelope
  20' above final project design grade
- Height Restriction within Building Envelope
  10' above final project design grade
- Structural Restriction within Building Envelope
  terrace / landscape improvements only
- Height Restriction within Lot
  15' above final project design grade
- Property Line
- Easement Line
- Golf Course Maintenance Easement
- Vehicular Bridge
- Culvert Crossing
- Golf Cart Bridge / Elevated Boardwalk

3 CREEK RANCH

JACKSON HOLE - WYOMING

Site Plan

February 24, 2006

Prepared By:
VLA, Inc. Landscape Architects and Land Planners
P.O. Box 4759
Jackson, WY 83001
307.733.3062

Project#: 20123

N W E S

0 200 400 800